MADISON COUNTY TRANSFER STATION

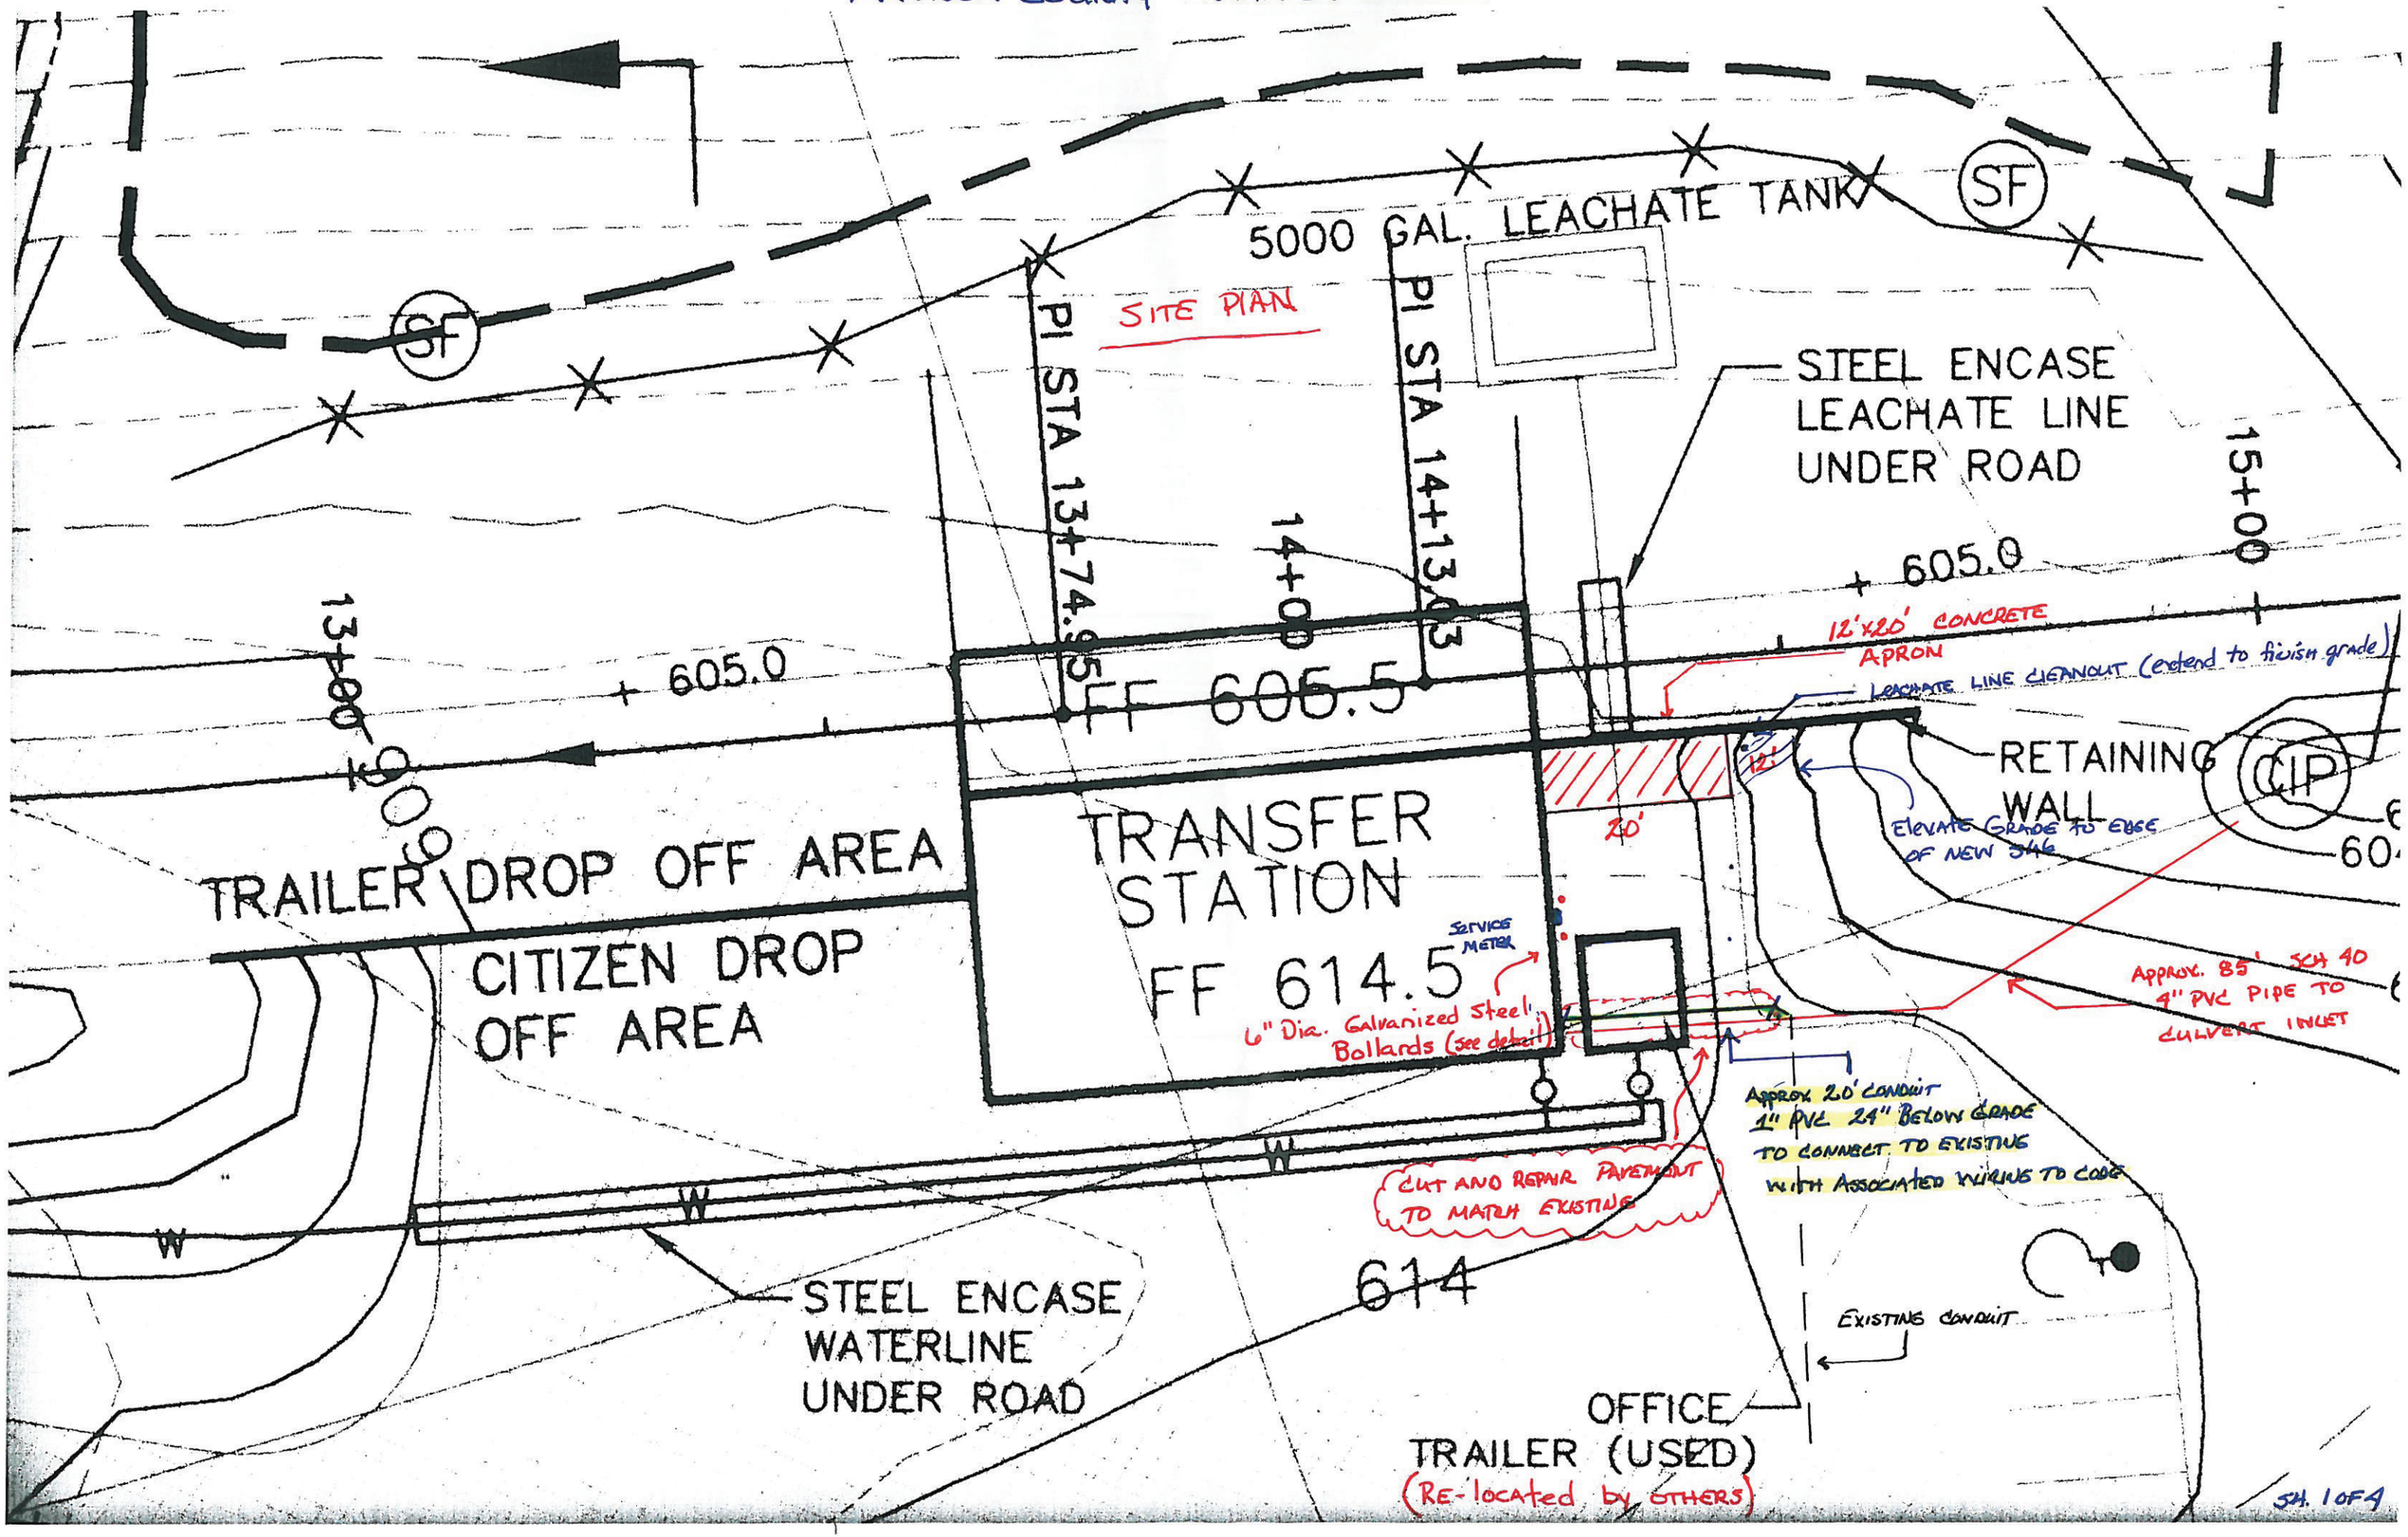

MADISON TRANSFER STATION

2. EW DENOTES EACH WAY.

DETAIL
12'x20' Concrete APRON

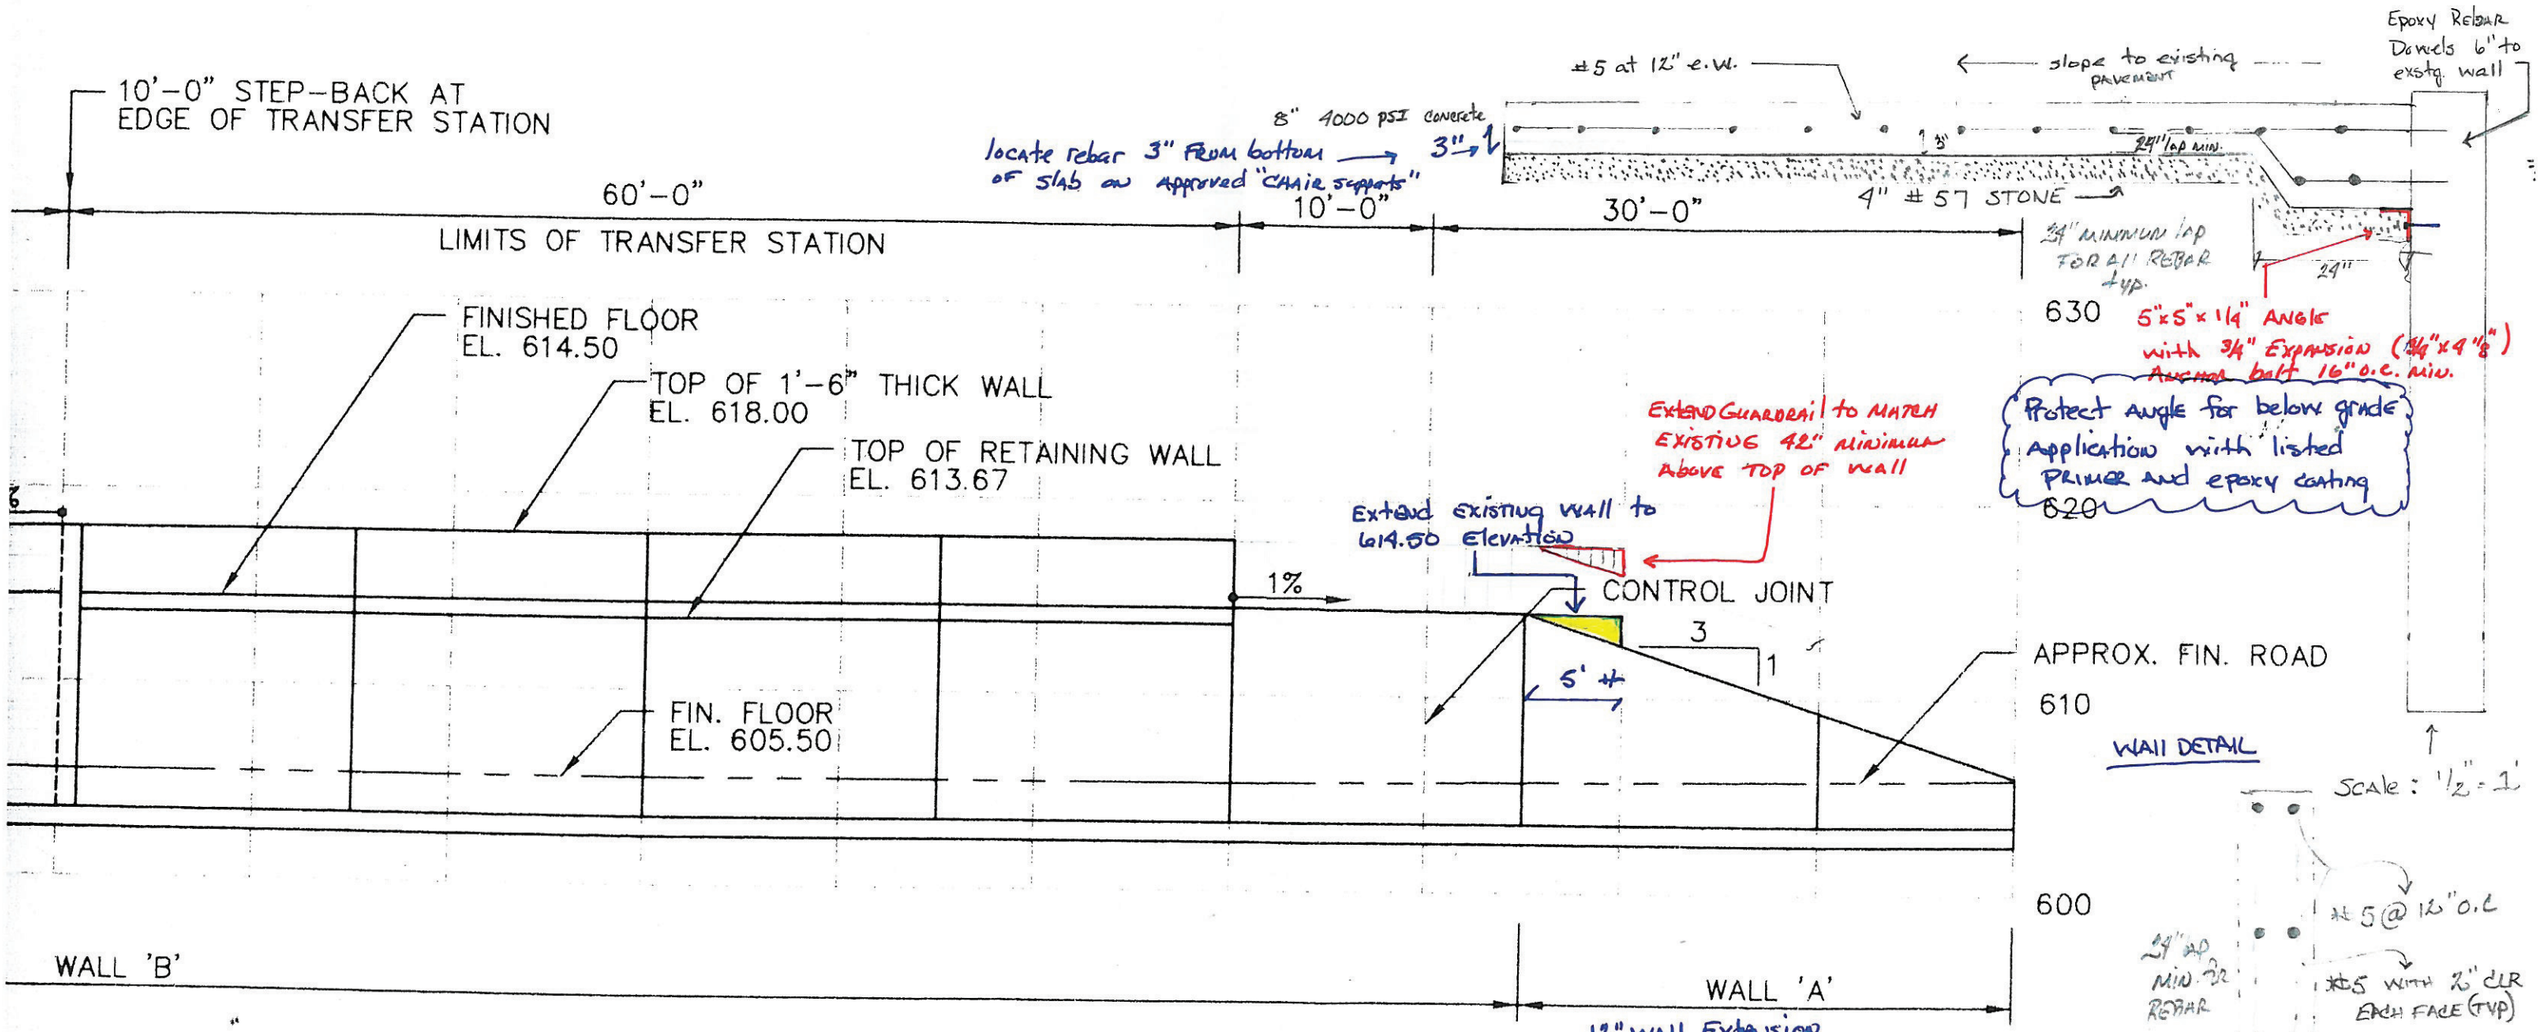

VATION–
AINING WALL
1"=10'-0" HORIZ. AND VERT.

501.4
501

12" wall Extension Detail

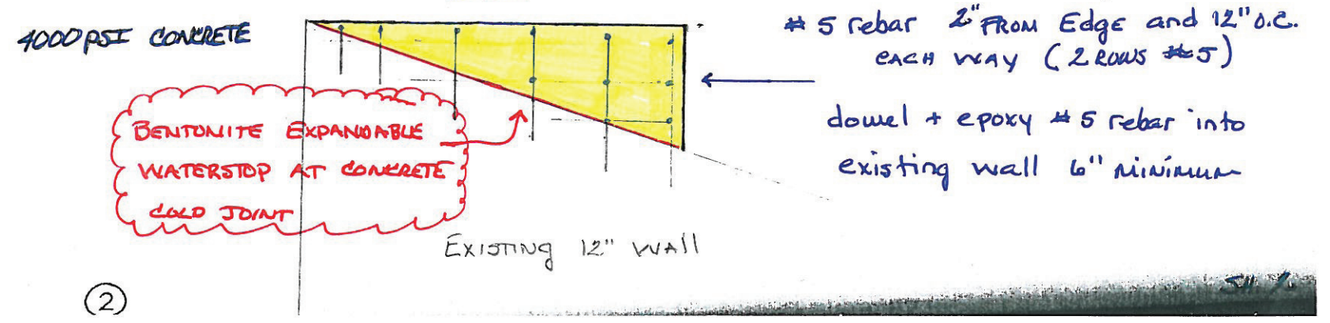

CONCRETE SLAB

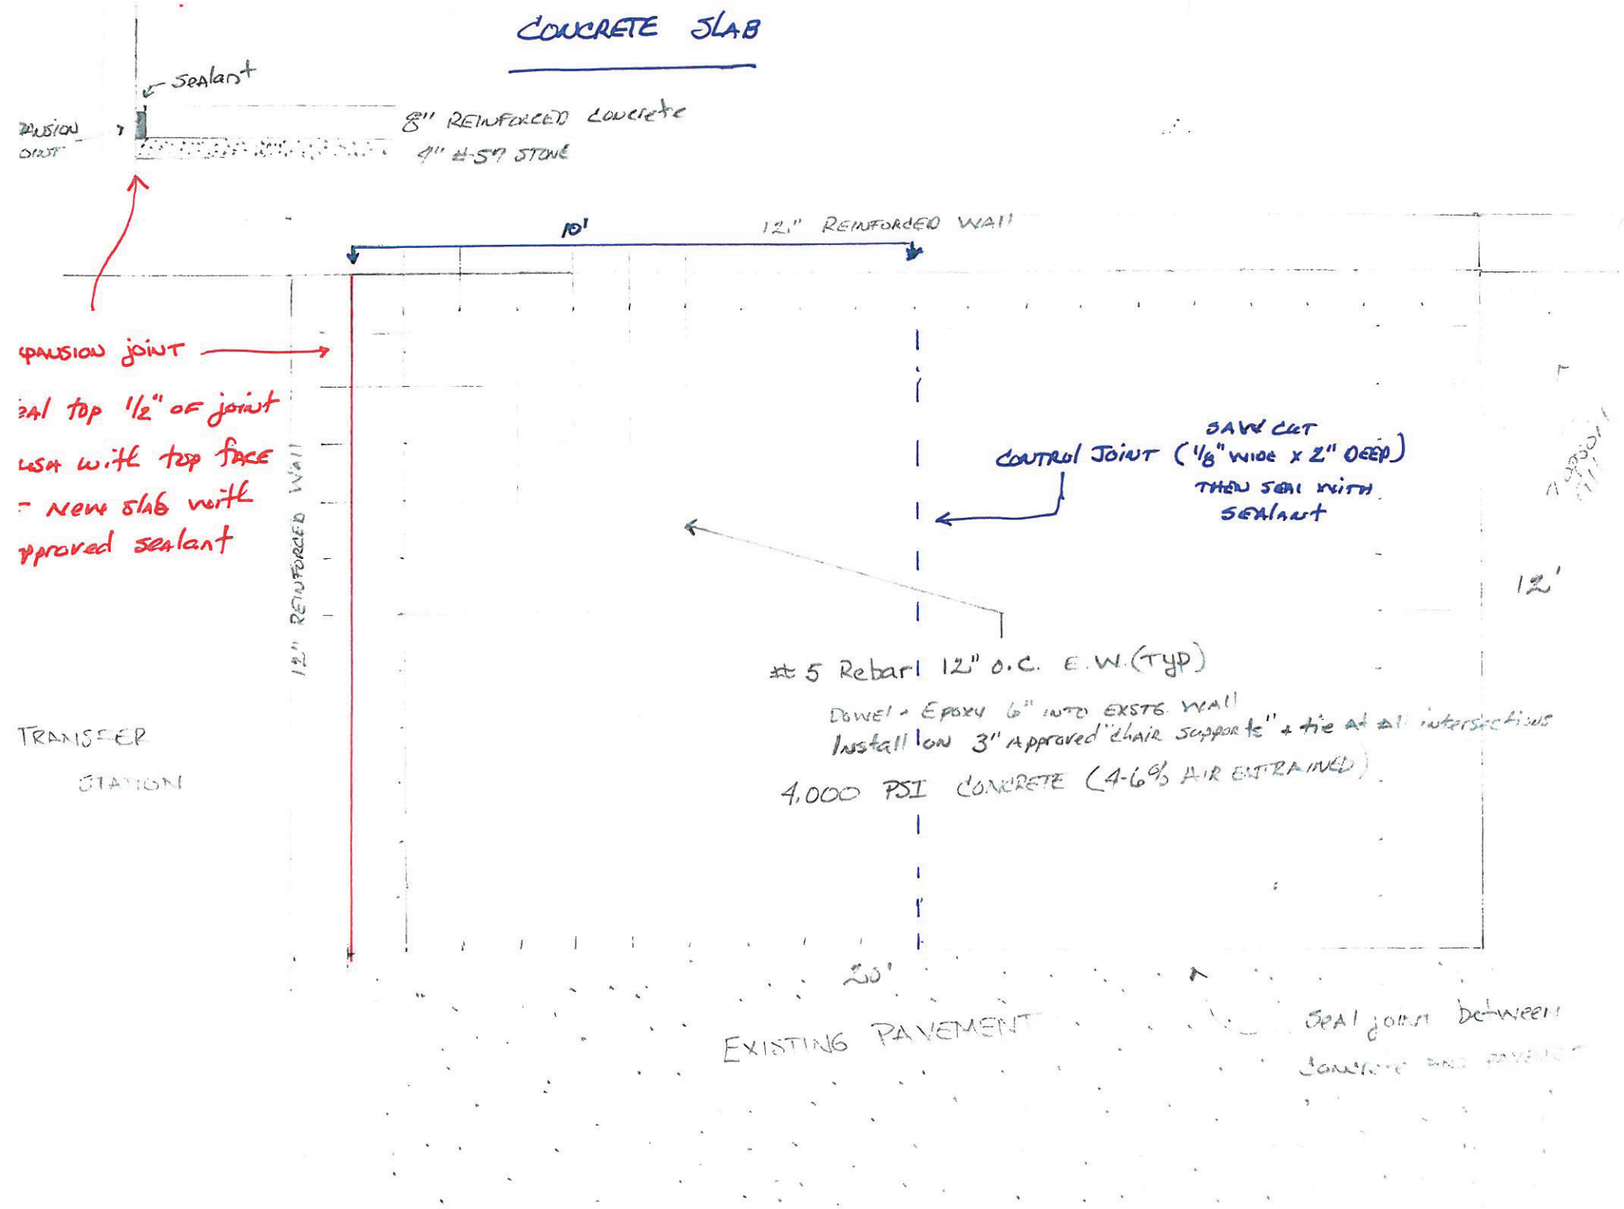

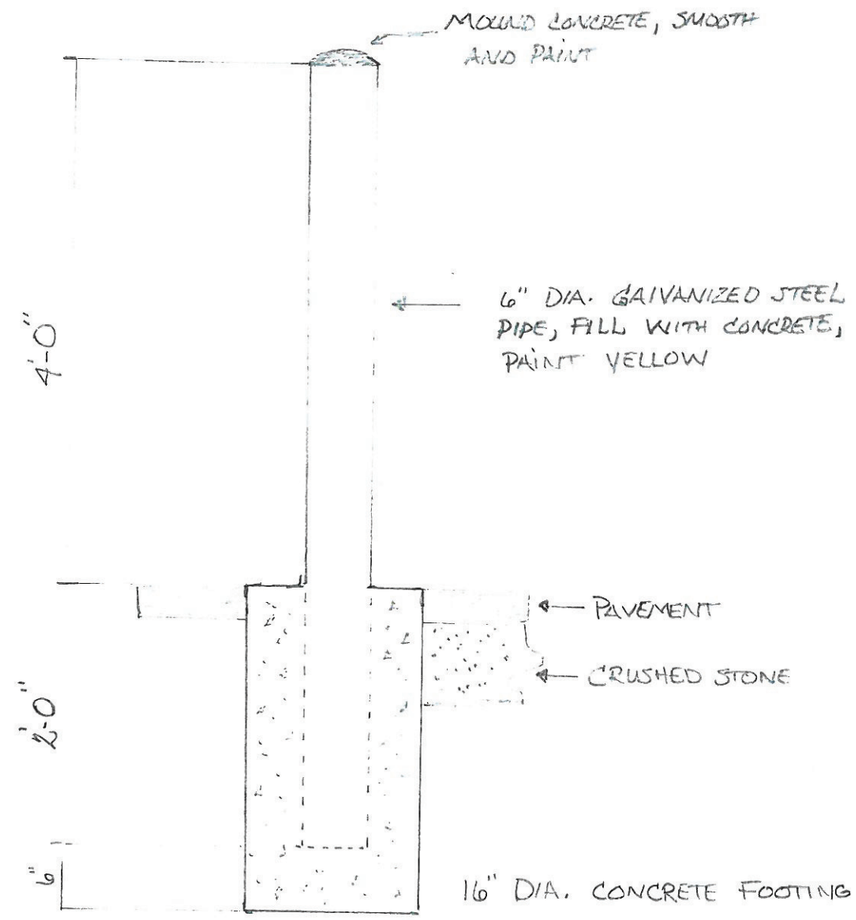

BOLLARD DETAIL

SU 4